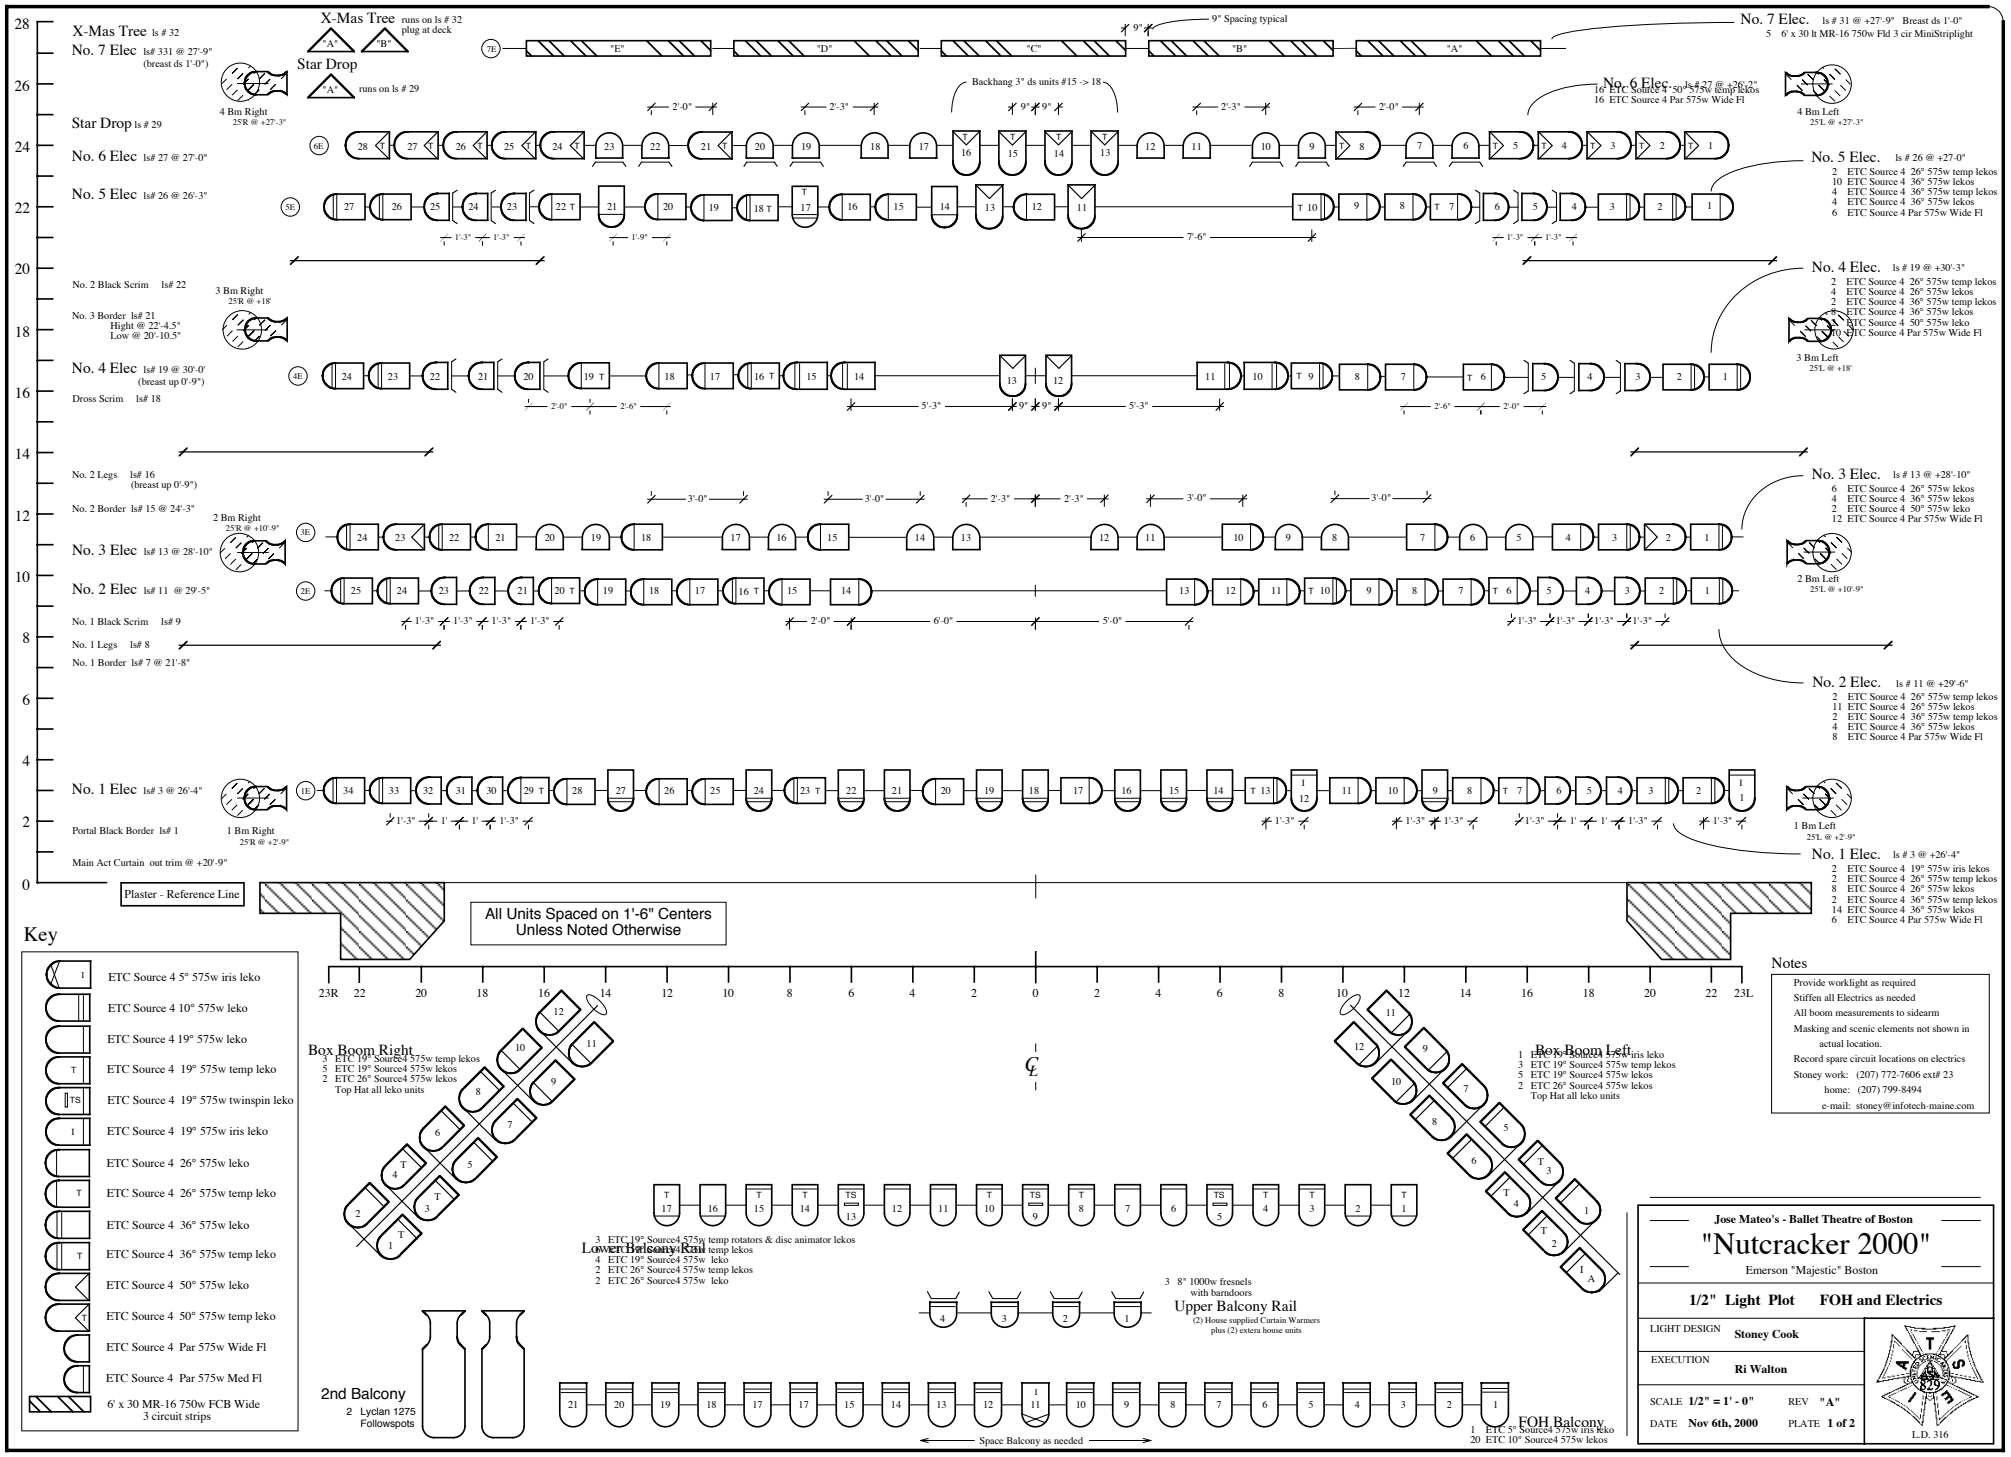
X-Mas Tree ls # 32
No. 7 Elec ls# 331 @ 27'-9" (breast ds 1'-0")
Star Drop ls # 29
No. 6 Elec ls# 27 @ 27'-0"
No. 5 Elec ls# 26 @ 26'-3"
No. 2 Black Scrim ls# 22
No. 3 Border ls# 21 Hight @ 22'-4.5" Low @ 20'-10.5"
No. 4 Elec ls# 19 @ 30'-0' (breast up 0'-9")
Dross Scrim ls# 18
No. 2 Legs ls# 16 (breast up 0'-9")
No. 2 Border ls# 15 @ 24'-3"
No. 3 Elec ls# 13 @ 28'-10"
No. 2 Elec ls# 11 @ 29'-5"
No. 1 Black Scrim ls# 9
No. 1 Legs ls# 8
No. 1 Border ls# 7 @ 21'-8"
No. 1 Elec ls# 3 @ 26'-4"
Portal Black Border ls# 1
Main Act Curtain out trim @ +20'-9"
Plaster - Reference Line
X-Mas Tree runs on ls # 32 plug at deck
Star Drop runs on ls # 29
4 Bm Right 25'R @ +27'-3"
3 Bm Right 25'R @ +18'
2 Bm Right 25'R @ +10'-9"
1 Bm Right 25'R @ +2'-9"
9" Spacing typical
Backhang 3" ds units #15 -> 18
No. 7 Elec. ls # 31 @ +27'-9" Breast ds 1'-0"
5 6' x 30 lt MR-16 750w Fld 3 cir MiniStriplight
No. 6 Elec. ls # 27 @ +26'-3"
16 ETC Source 4 50° 575w temp lekos
16 ETC Source 4 Par 575w Wide Fl
4 Bm Left 25'L @ +27'-3"
No. 5 Elec. ls # 26 @ +27-0"
2 ETC Source 4 26° 575w temp lekos
10 ETC Source 4 36° 575w lekos
4 ETC Source 4 36° 575w temp lekos
4 ETC Source 4 36° 575w lekos
6 ETC Source 4 Par 575w Wide Fl
No. 4 Elec. ls # 19 @ +30'-3"
2 ETC Source 4 26° 575w temp lekos
4 ETC Source 4 26° 575w lekos
2 ETC Source 4 36° 575w temp lekos
8 ETC Source 4 36° 575w lekos
8 ETC Source 4 50° 575w leko
10 ETC Source 4 Par 575w Wide Fl
3 Bm Left 25'L @ +18'
No. 3 Elec. ls # 13 @ +28'-10"
6 ETC Source 4 26° 575w lekos
4 ETC Source 4 36° 575w lekos
2 ETC Source 4 50° 575w leko
12 ETC Source 4 Par 575w Wide Fl
2 Bm Left 25'L @ +10'-9"
No. 2 Elec. ls # 11 @ +29'-6"
2 ETC Source 4 26° 575w temp lekos
11 ETC Source 4 26° 575w lekos
2 ETC Source 4 36° 575w temp lekos
4 ETC Source 4 36° 575w lekos
8 ETC Source 4 Par 575w Wide Fl
No. 1 Elec. ls # 3 @ +26'-4"
2 ETC Source 4 19° 575w iris lekos
2 ETC Source 4 26° 575w temp lekos
8 ETC Source 4 26° 575w lekos
2 ETC Source 4 36° 575w temp lekos
14 ETC Source 4 36° 575w lekos
6 ETC Source 4 Par 575w Wide Fl
1 Bm Left 25'L @ +2'-9"
All Units Spaced on 1'-6" Centers Unless Noted Otherwise
Key
ETC Source 4 5° 575w iris leko
ETC Source 4 10° 575w leko
ETC Source 4 19° 575w leko
ETC Source 4 19° 575w temp leko
ETC Source 4 19° 575w twinspin leko
ETC Source 4 19° 575w iris leko
ETC Source 4 26° 575w leko
ETC Source 4 26° 575w temp leko
ETC Source 4 36° 575w leko
ETC Source 4 36° 575w temp leko
ETC Source 4 50° 575w leko
ETC Source 4 50° 575w temp leko
ETC Source 4 Par 575w Wide Fl
ETC Source 4 Par 575w Med Fl
6' x 30 MR-16 750w FCB Wide 3 circuit strips
Box Boom Right
5 ETC 19° Source4 575w temp lekos
5 ETC 19° Source4 575w lekos
2 ETC 26° Source4 575w lekos
Top Hat all leko units
Box Boom Left
1 ETC 5° Source4 575w iris leko
3 ETC 19° Source4 575w temp lekos
5 ETC 19° Source4 575w lekos
2 ETC 26° Source4 575w lekos
Top Hat all leko units
Lower Balcony Rail
3 ETC 19° Source4 575w temp rotators & disc animator lekos
4 ETC 19° Source4 575w temp lekos
4 ETC 19° Source4 575w leko
2 ETC 26° Source4 575w temp lekos
2 ETC 26° Source4 575w leko
3 8" 1000w fresnels with barndoors
Upper Balcony Rail
(2) House supplied Curtain Warmers plus (2) extera house units
2nd Balcony
2 Lyclan 1275 Followspots
FOH Balcony
1 ETC 5° Source4 575w iris leko
20 ETC 10° Source4 575w lekos
Space Balcony as needed
Notes
Provide worklight as required
Stiffen all Electrics as needed
All boom measurements to sidearm
Masking and scenic elements not shown in actual location.
Record spare circuit locations on electrics
Stoney work: (207) 772-7606 ext# 23
home: (207) 799-8494
e-mail: stoney@infotech-maine.com
Jose Mateo's - Ballet Theatre of Boston
"Nutcracker 2000"
Emerson "Majestic" Boston
1/2" Light Plot FOH and Electrics
LIGHT DESIGN Stoney Cook
EXECUTION Ri Walton
SCALE 1/2" = 1' - 0"
REV "A"
DATE Nov 6th, 2000
PLATE 1 of 2
L.D. 316